180 Survey of a horizontal surface. The number indicates the distance down to the embedded iron

220 Survey of a vertical surface. The number indicates the distance in to the embedded iron

Exposed, visible iron

Hidden, embedded iron approximate shape and extent indicated

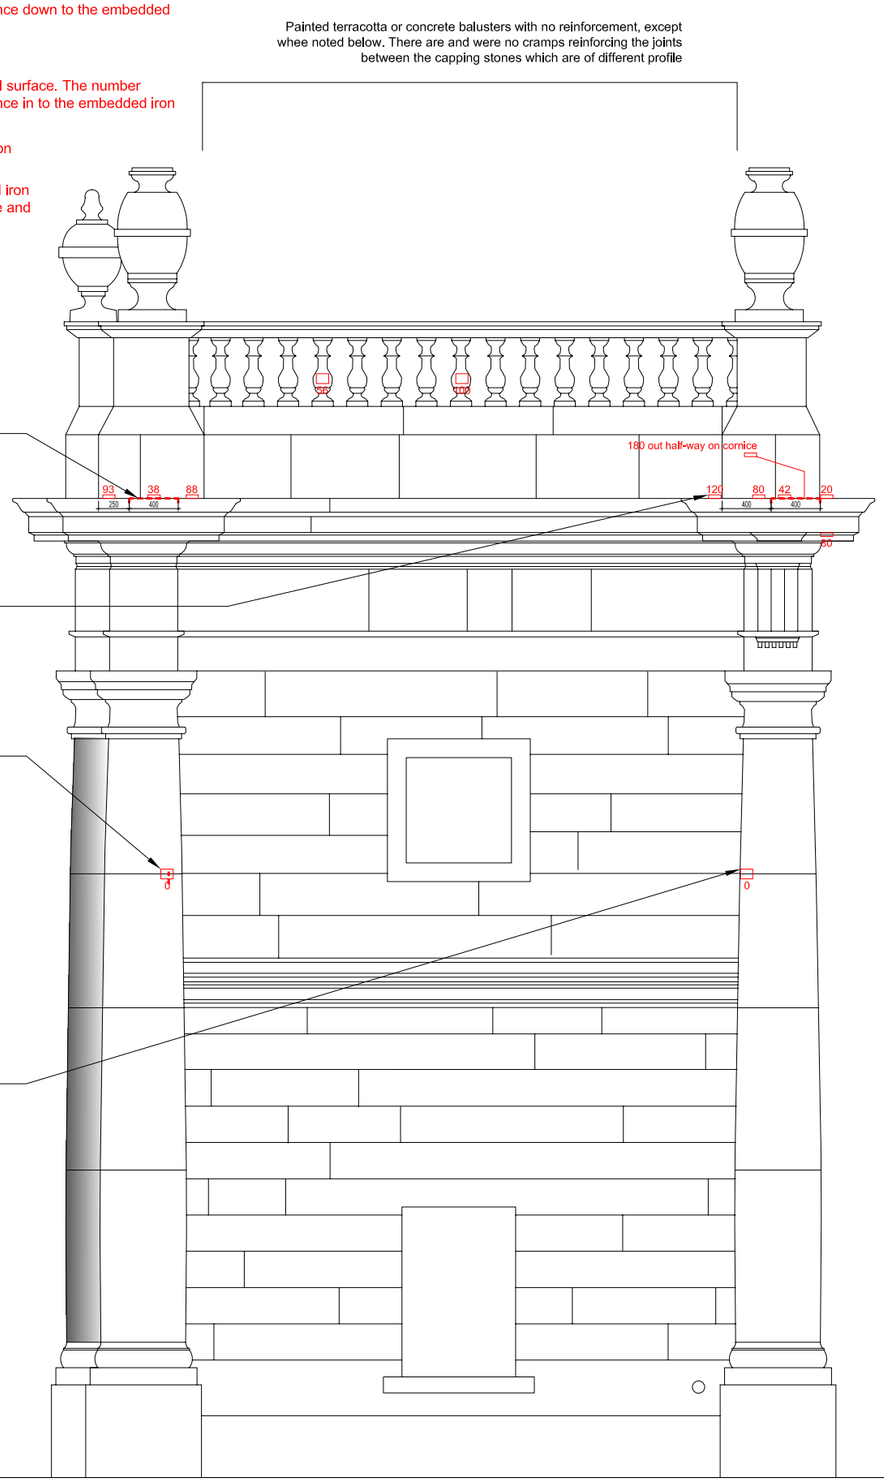

NORTH-WEST ELEVATION
SCALE- 1:25

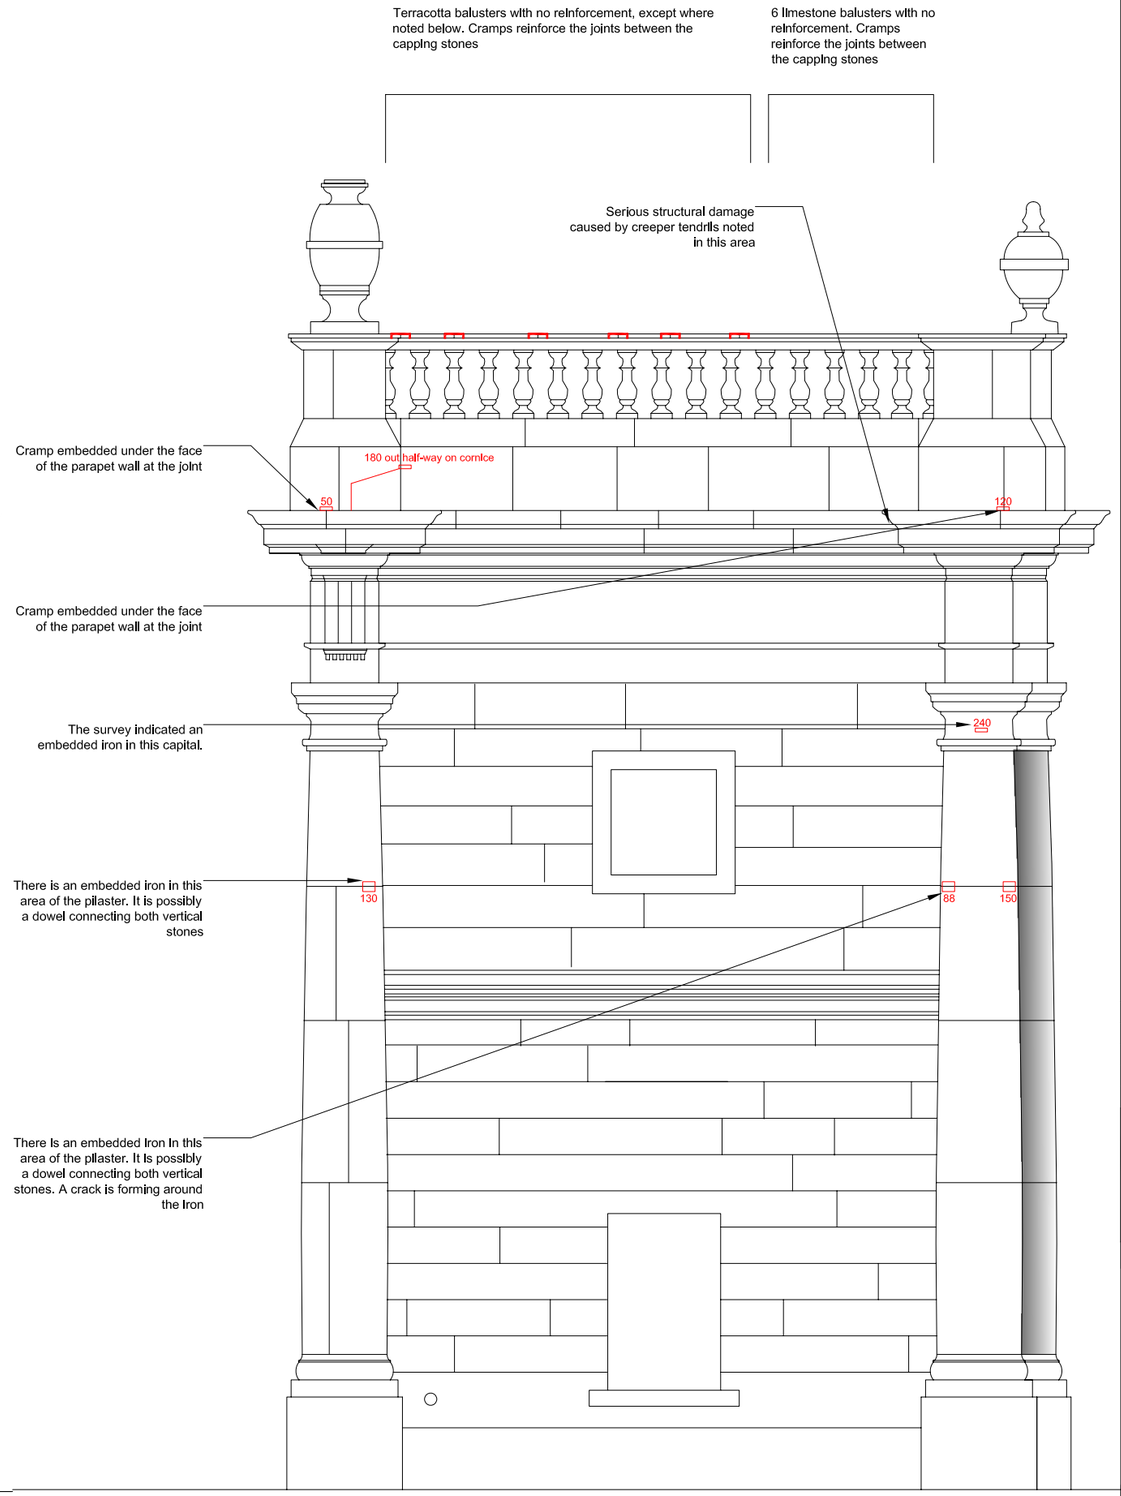

SOUTH-EAST ELEVATION
SCALE- 1:25

NOTES:-

1. USE FIGURED DIMENSIONS ONLY - DO NOT SCALE
2. ALL DRAWINGS TO BE READ IN CONJUNCTION WITH THE SPECIFICATION

No.	DATE	REVISION

Comhairle Contae Átha Cliath Theas
South Dublin County Council
ARCHITECTS' DEPARTMENT
COUNTY HALL, TALLAGHT, DUBLIN 24
TEL: 01-4149000, FAX: 01-4149209
COUNTY ARCHITECT
EDDIE CONROY, B.Arch, M.Sc.Arch, RIBA

CLIENT:

PROJECT TITLE:
ESSENTIAL REPAIRS & CONSERVATION OF THE ROMAN ARCH,
DODDER PARK ROAD,
RATHFARNHAM,
DUBLIN

PROJECT STAGE:

DRAWING TITLE:
EMBEDDED IRON SURVEY
NORTH-WEST & SOUTH-EAST ELEVATIONS

SENIOR ARCHITECT: PATRICK DE ROE

PROJECT ARCHITECT: FEARGAL Ó SÚILLEABHÁIN

DRAWN: Ss & FOS | CHECKED:

SCALE- 1:25 | DATE: APRIL 2010

DRAWING NUMBER: 2009-008-C-27 | REV: